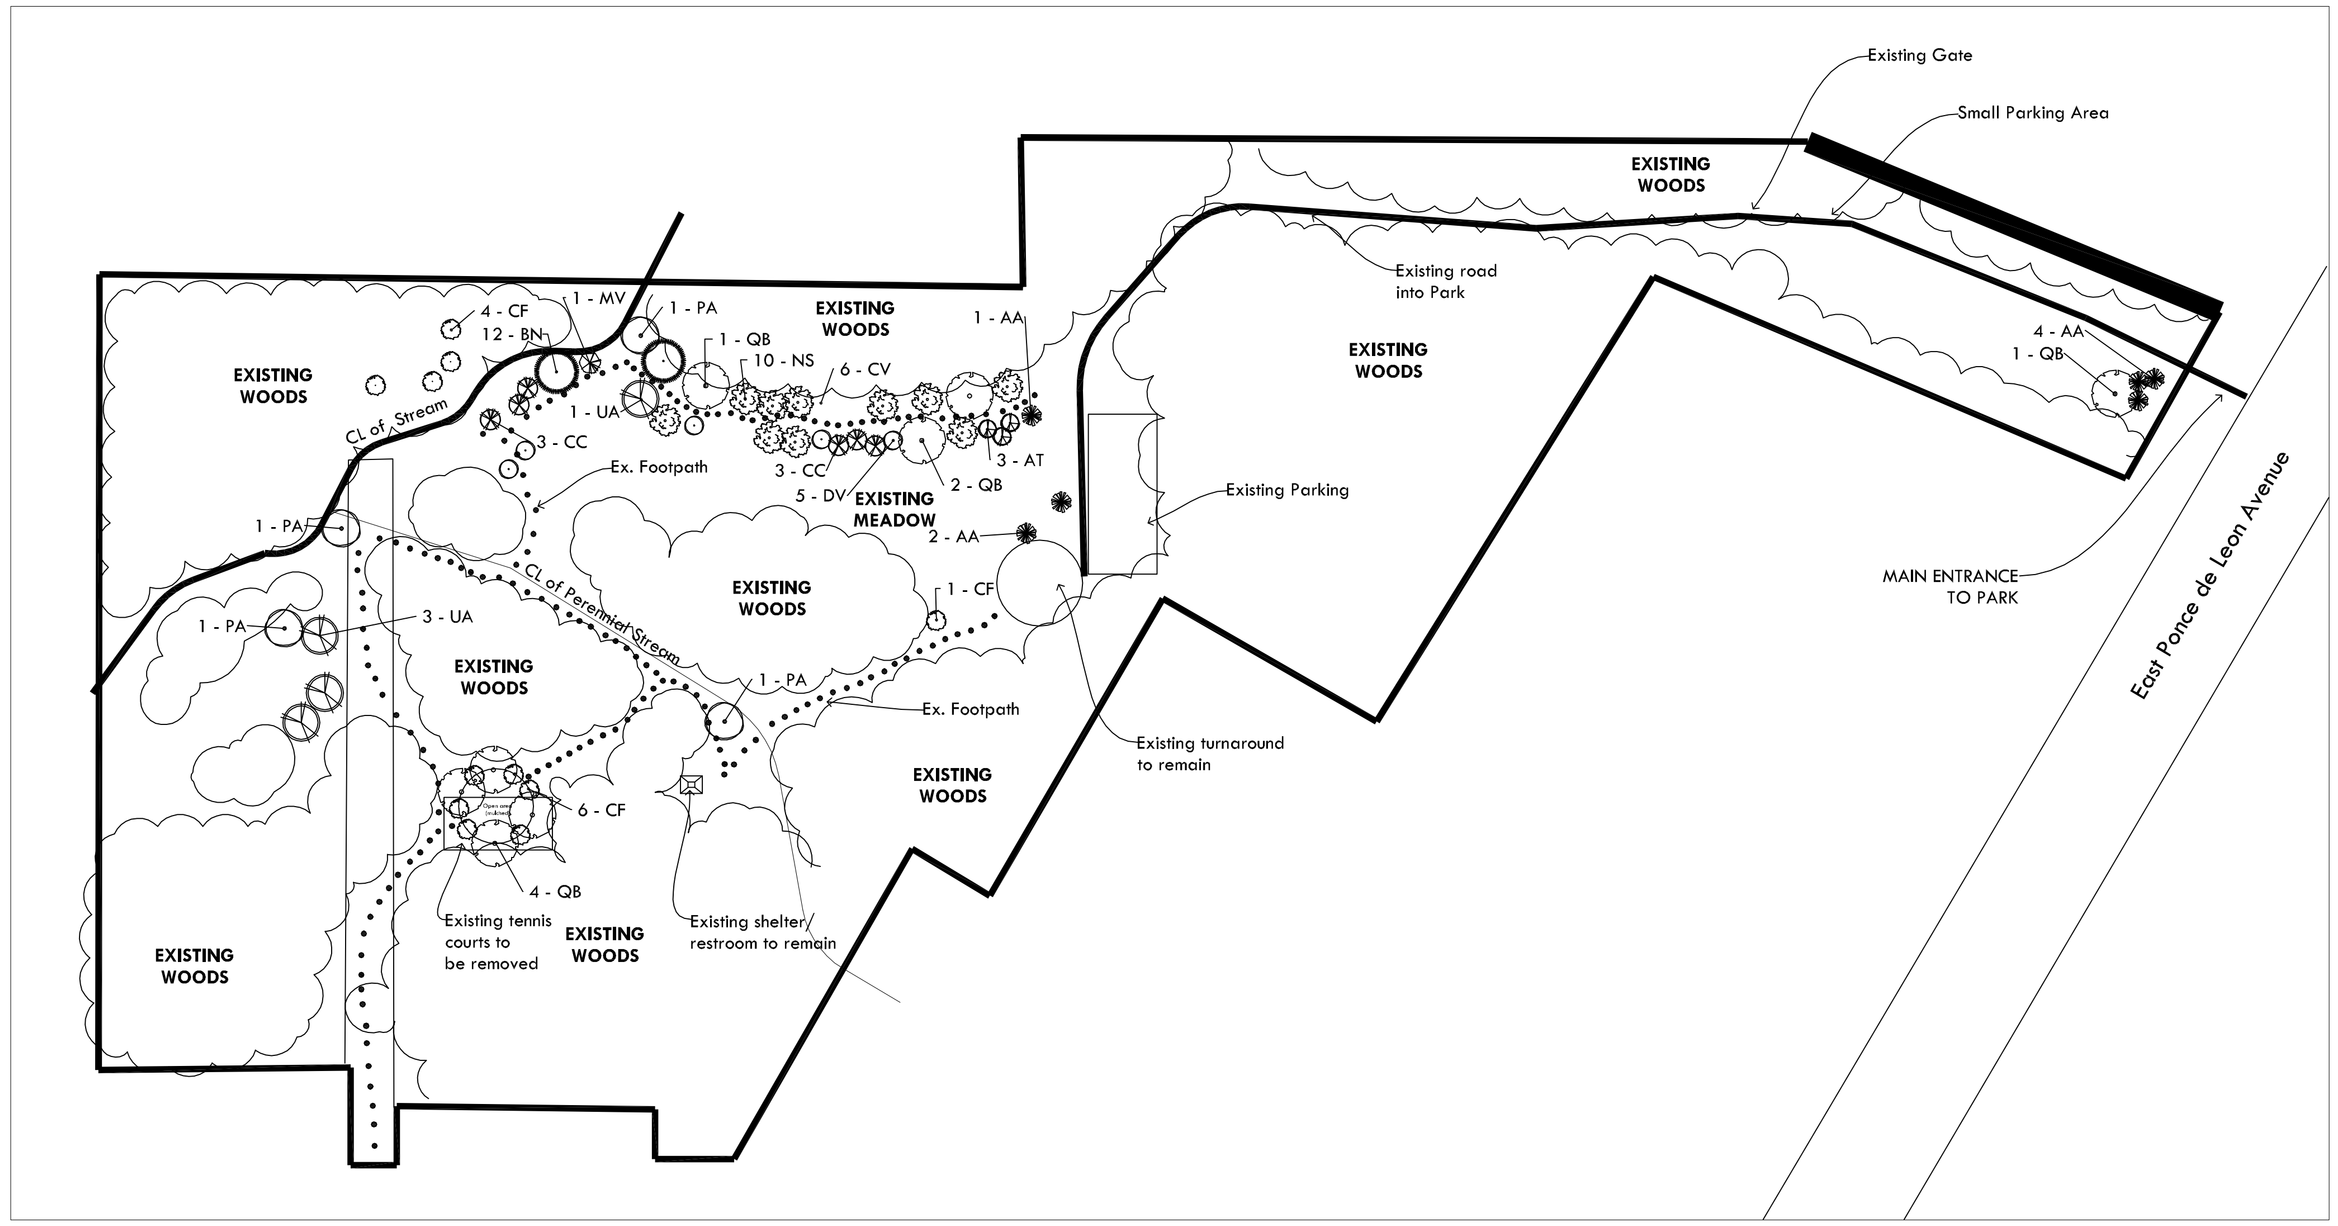

NORTH

0 50' 100' 200' 400'

SCALE: 1"= 100'

General Notes:

1. Total Site Area = 15.4 acres

2. City Contact:
Keith Barker, City Manager - 404-296-6489 (phone).

3. Layout is not per survey, but DeKalb GIS - date unknown and accuracy not verified.

4. Property line, etc. shown are approximate locations only. Contractor to field verify dimensions prior to installation. All trees to be staked out in the field in order to obtain approval from Landscape Architect prior to install.

Friendship Forest Plant List

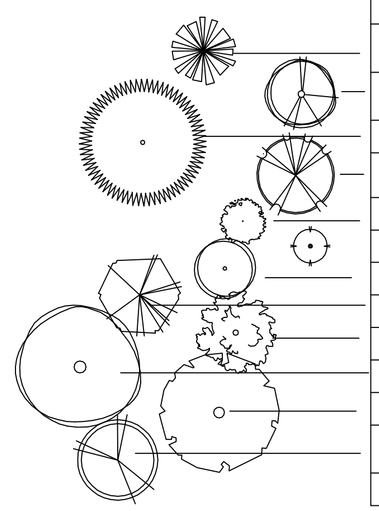

Key	Qty.	Botanical Name/Common Name	Min. Cal.	Min. Ht.	Cont.	Spacing	Single Leader/ Multi-stem	Comments	SE Native
AA	6	Amelanchier arborea "Autumn Brilliance"/ Autumn Brilliance Serviceberry	NA	5-6'	Cont.	15' o.c.	Multi-stem		
AT	3	Asimina triloba/ Paw-Paw	.75"	5' ht.	B & B	15' min.	Single stem	Fruits have sweet banana like flavor.	Y
BN	2	Betula nigra "Dura Heat"/ Riverbirch	NA	8' ht.	7 gal.	35' o.c.	Multi stem	Exfoliating bark	Y
CC	6	Carpinus caroliniana/ Hornbeam	1.5"	8'	7 gal.	15' o.c.	Single stem	Understory, shade tolerate tree w/sinewy bark	Y
CF	11	Cornus florida "Appalacian Spring"/ Flowering Dogwood	2"	8'	Cont.	20' o.c.	Single, straight stem		Y
CV	6	Crataegus x. viridis "Winter King"/ Winter King Hawthorn	1.5"	7'	Cont.	20' o.c.	Single, straight stem		
DV	5	Diospyros virginiana/ Common Persimmon	1.5"	7-8'	Cont.	20' o.c.	Single, straight stem	B & B to be transplanted in spring	
MV	1	Magnolia virginiana "Jim Wilson"/ Sweetbay	NA	6'	7 gal.	20' o.c.	Multi-stem	Semi-evergreen w/ white flowers	Y
NS	10	Nyssa sylvatica v. "Wildfire"/ Blackgum	1.5"	10'	7 gal.	25' o.c.	Single stem	Beautiful red fall foliage, a "bee tree"	Y
PA	3	Platanus x acerifolia "Morton Circle"/ Morton Circle Sycamore	1.5"	10'	7 gal.	30' o.c.	Single stem	Chalky white bark - a show off in winter!	Y
QB	8	Quercus bicolor/ Swamp White Oak	2"	10'	7 gal.	40' o.c.	Single stem	Found on streams edge in acid soils	Y
UA	4	Ulmus alata/ Winged Elm	2"	10'	7 gal.	35' o.c.	Single stem	Graceful branching structure w/yellow fall foliage	Y
Total Trees	65								

overhead UTILITIES PROTECTION CENTER OF GEORGIA underground

BEFORE ANY EXCAVATION WORK BEGINS OR ANY WORK BEGINS WITHIN TEN (10') FT. OF OVERHEAD POWER LINES OF 750 VOLTS OR MORE, NOTIFICATION MUST BE MADE TO THE UTILITIES PROTECTION CENTER (UPC) AT 1-800-282-7411 (770) 623-4344 IN METRO ATL.

ELEMENTS

GEORGIA REGISTERED NO. 001069 LANDSCAPE ARCHITECT GRETCHEN ANNE MUSSER

2668 Brown Circle ■ Smyrna, Georgia 30080
404-493-3695 cell ■ 770-432-7149 fax
elements06@mindspring.com

THESE PLANS ARE THE PROPERTY OF Elements of Land Design, LLC THESE DOCUMENTS MAY NOT BE COPIED, REPRODUCED, USED OR IMPLEMENTED IN ANY WAY, IN PART OR IN WHOLE, WITHOUT THE WRITTEN CONSENT OF Elements of Land Design, LLC. ALL COMMON LAW RIGHTS OF COPYRIGHT ARE HEREBY SPECIFICALLY RESERVED.

FRIENDSHIP FOREST
City of Clarkston
4380 East Ponce de Leon Avenue
Clarkston, Georgia
30021

REVISIONS

November 5, 2011	Per meeting with City

DATE: October 19, 2011

Elements DRAWING NO: .dwg

Tree Planting Plan
Ga. Soil & Water Commission Grant

Sheet 1/4